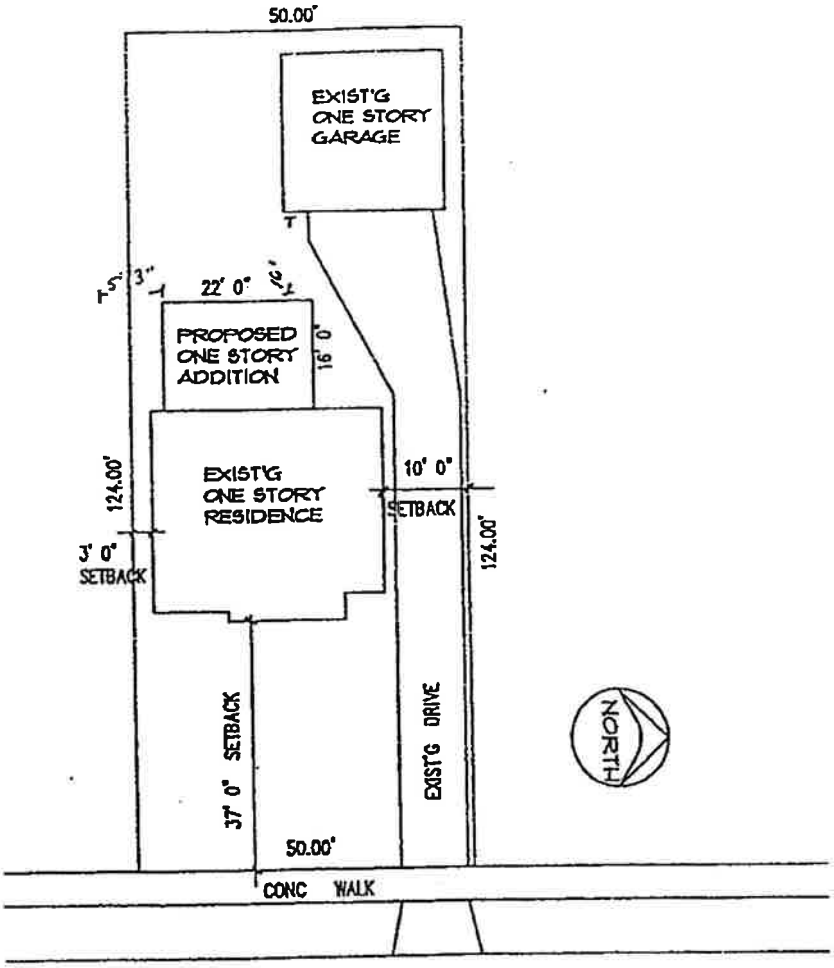

SITE PLAN MUST BE 1" = 20' MINIMUM SCALE

SAMPLE SITE PLAN

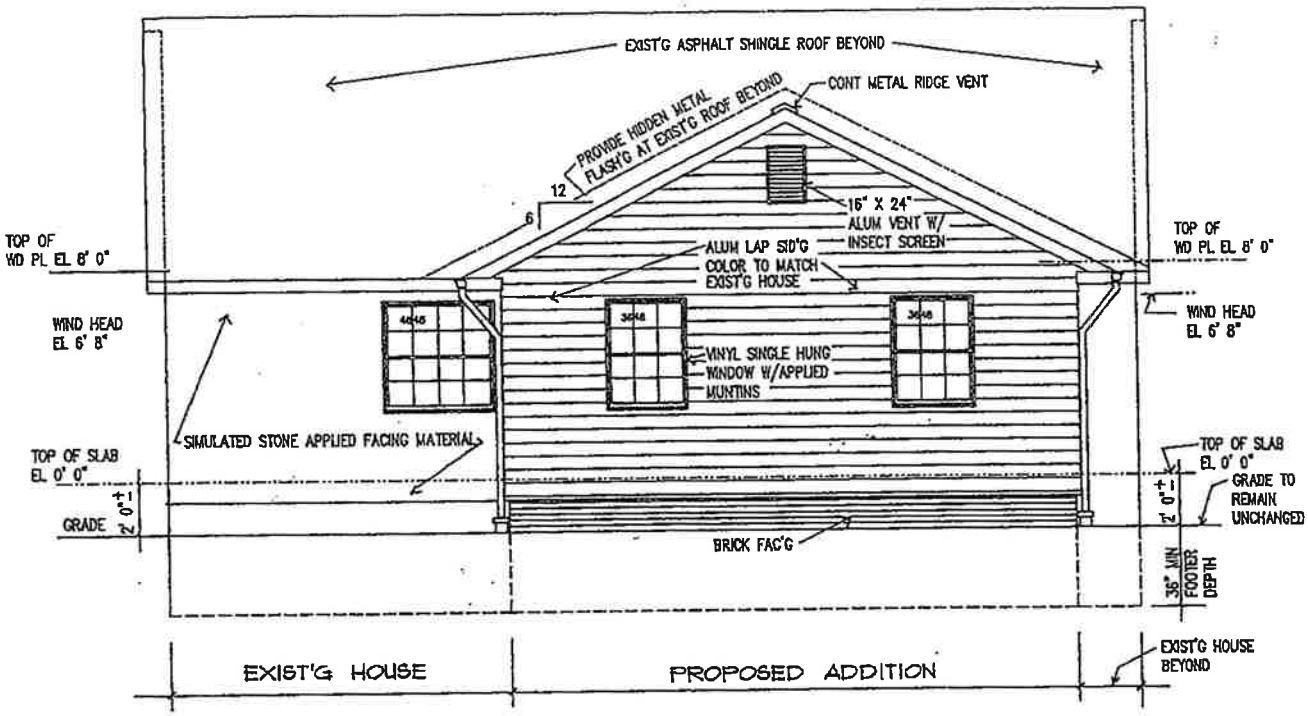

WEST (REAR) ELEVATION

SAMPLE EXTERIOR ELEVATION

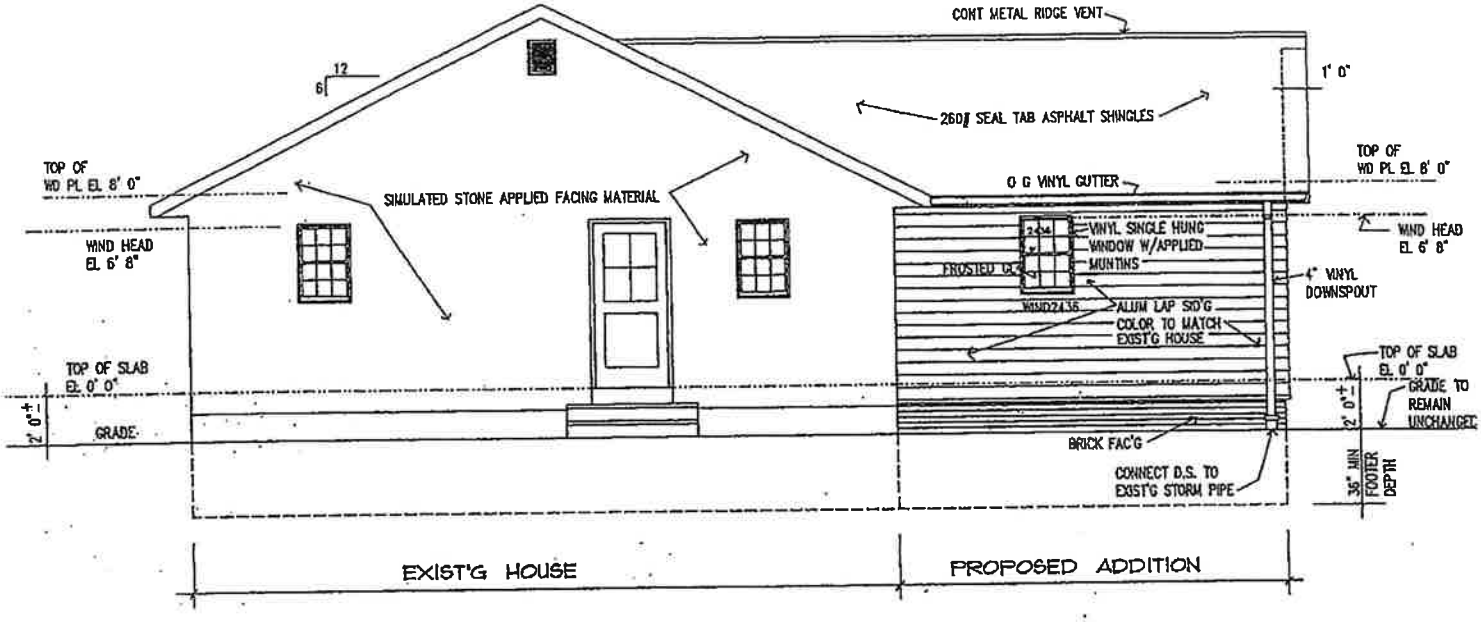

NORTH (RIGHT SIDE) ELEVATION

SAMPLE EXTERIOR ELEVATION

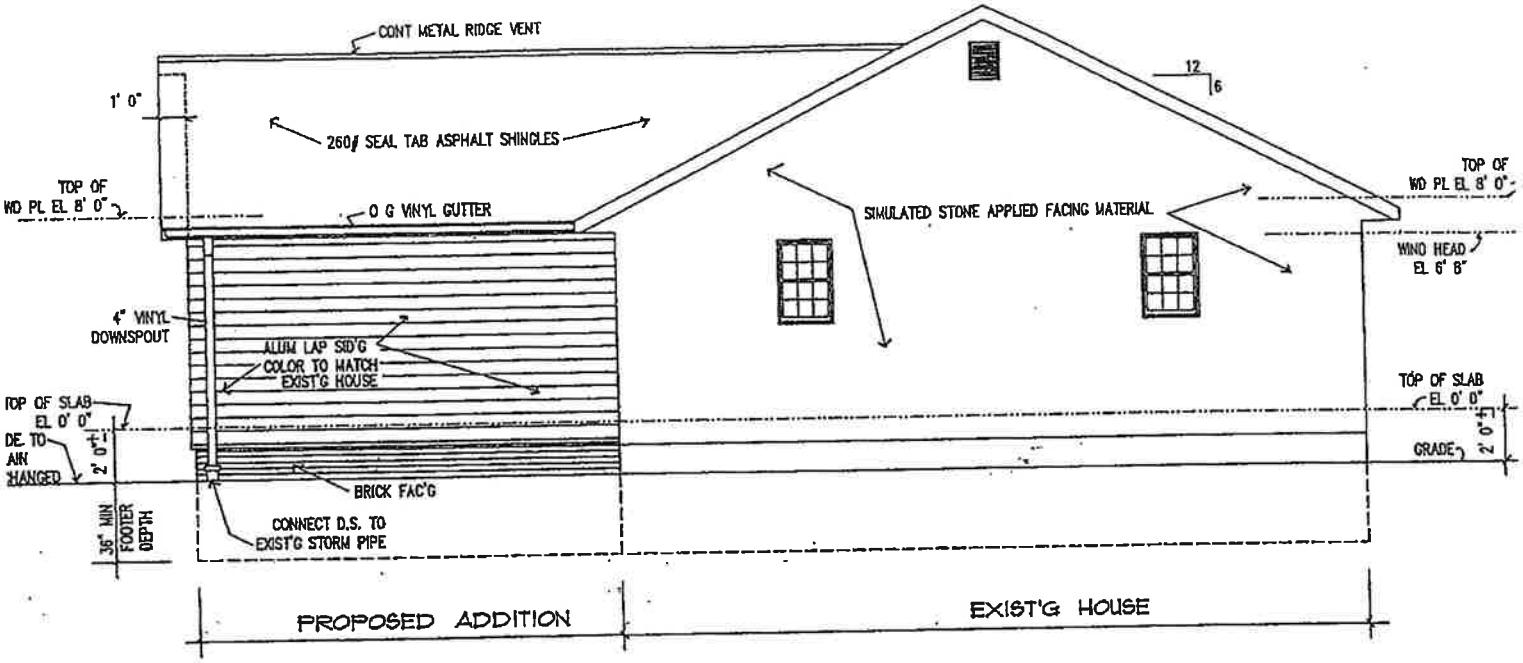

SOUTH (LEFT SIDE) ELEVATION

SAMPLE EXTERIOR ELEVATION

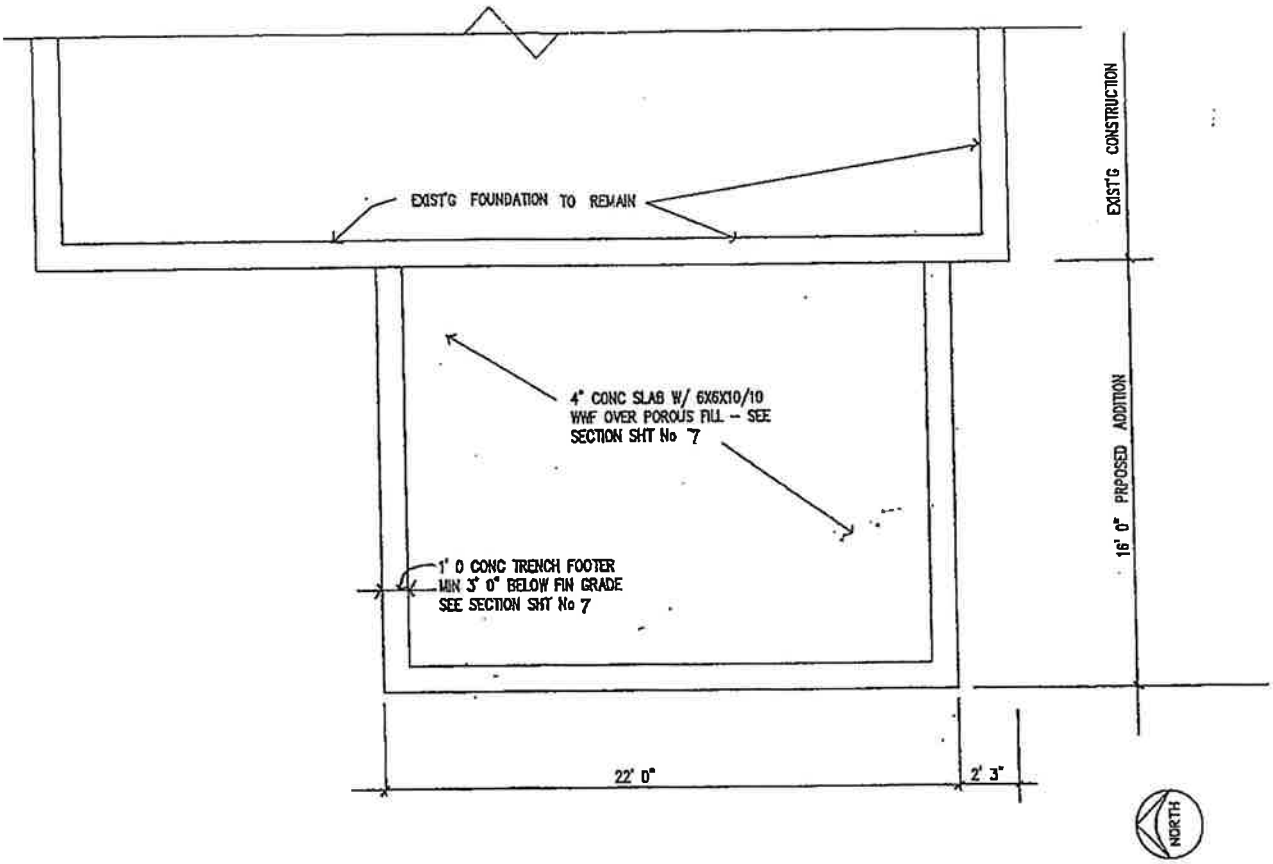

SAMPLE FOUNDATION PLAN

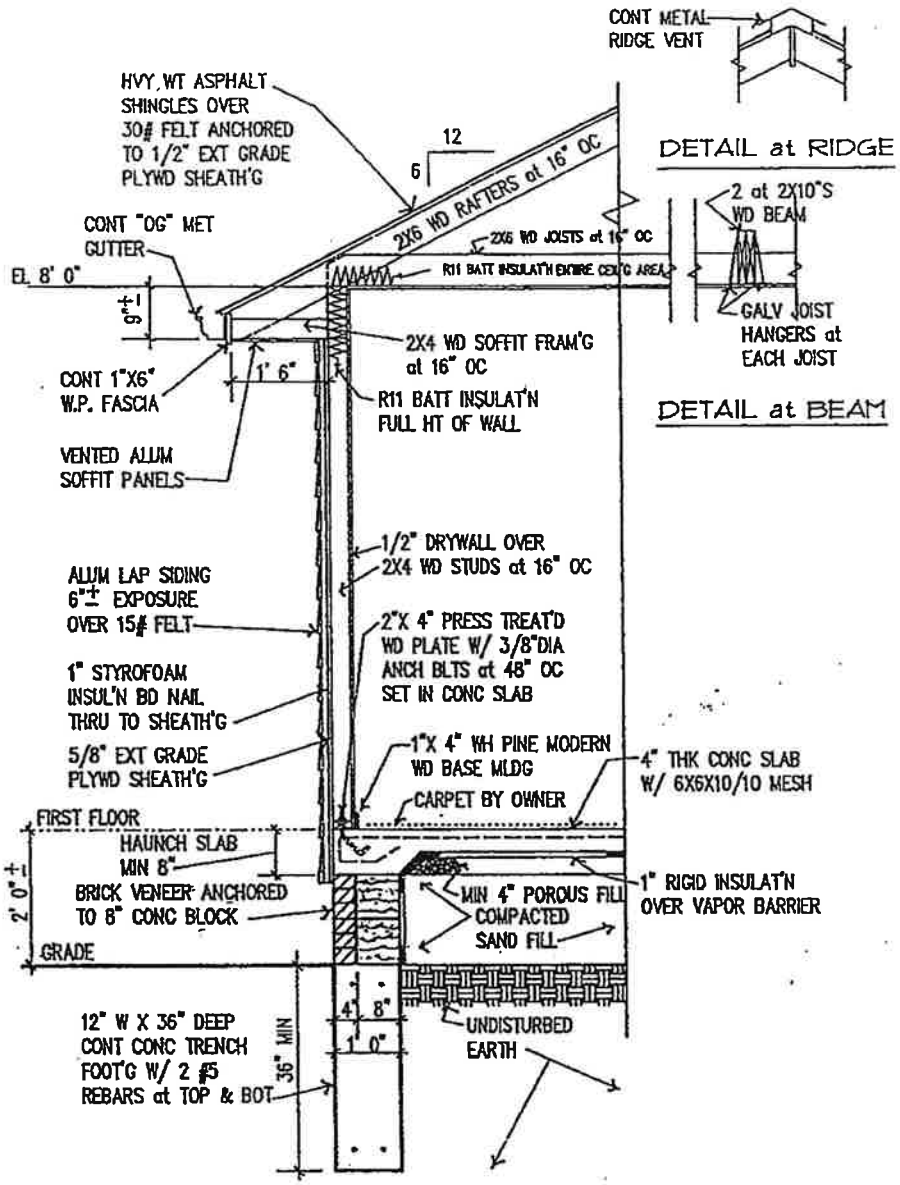

SECTION thru TYPICAL SIDEWALL

SAMPLE WALL SECTION

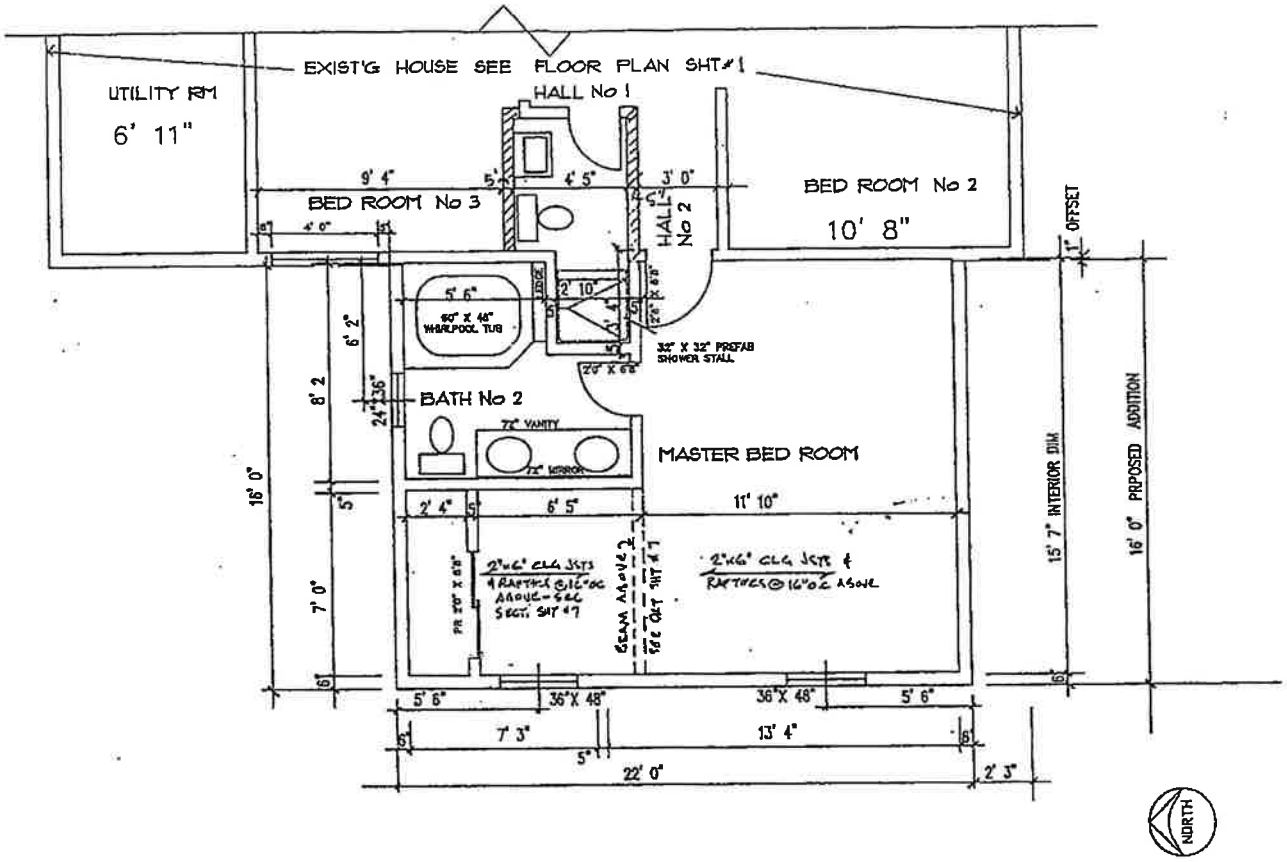

FLOOR PLAN of ADDITION

SAMPLE FLOOR PLAN

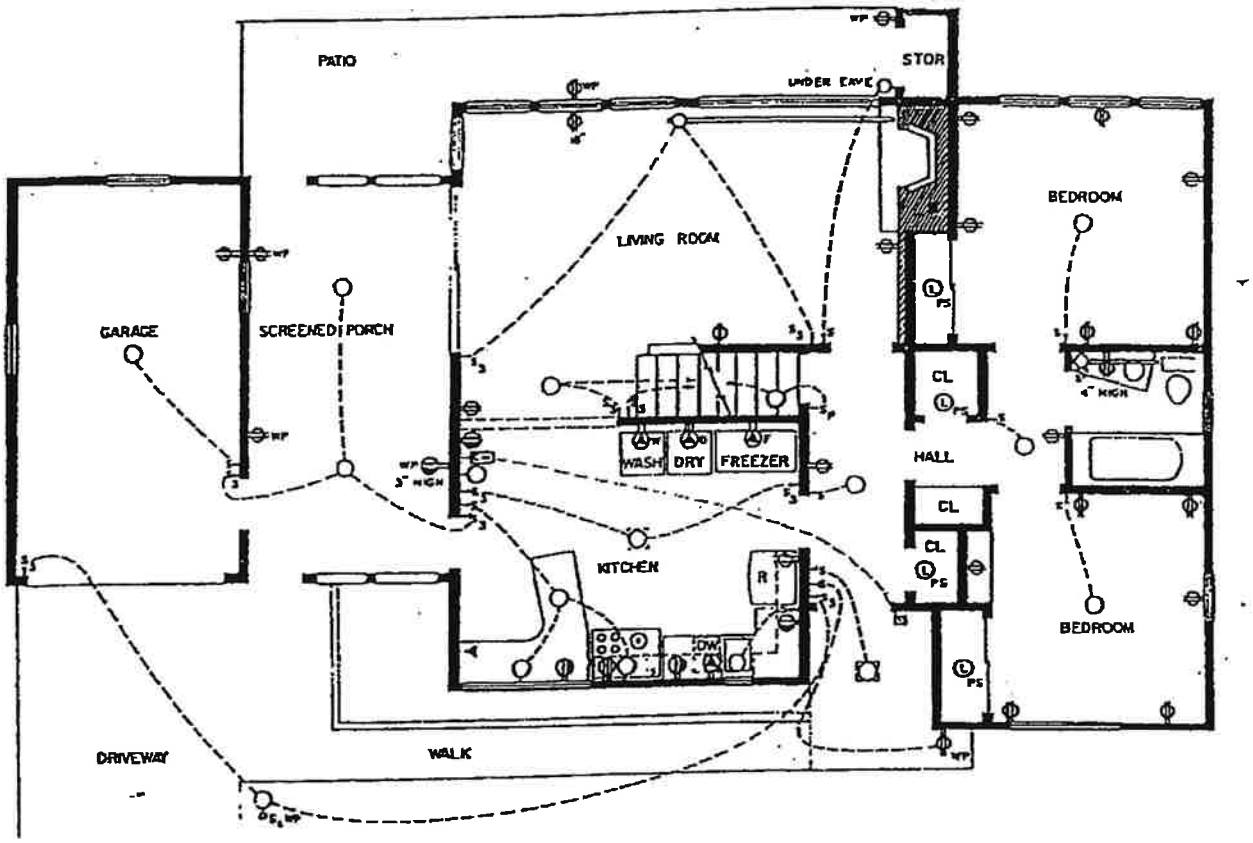

SAMPLE ELECTRIC SCHEMATIC

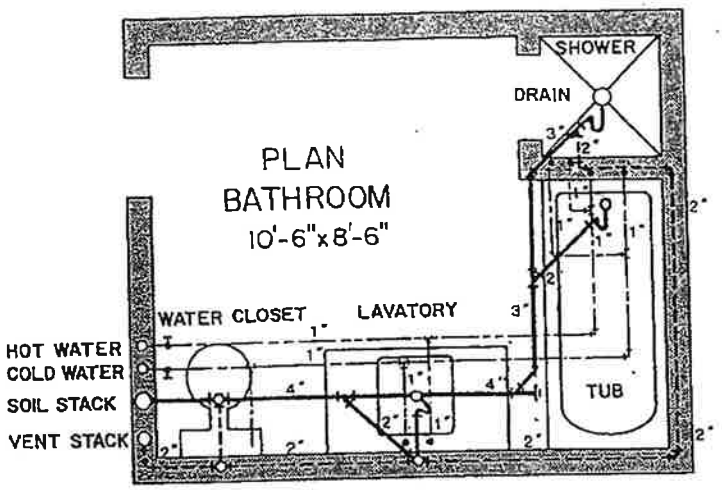

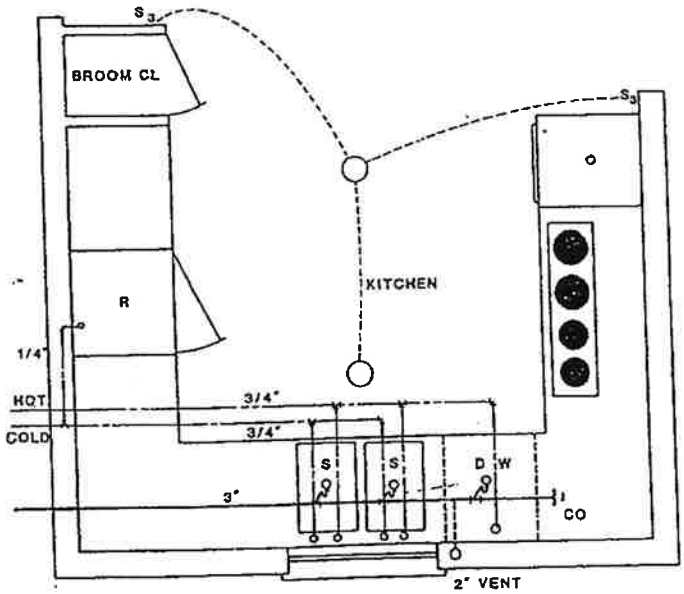

SAMPLE PLUMBING SCHEMATIC